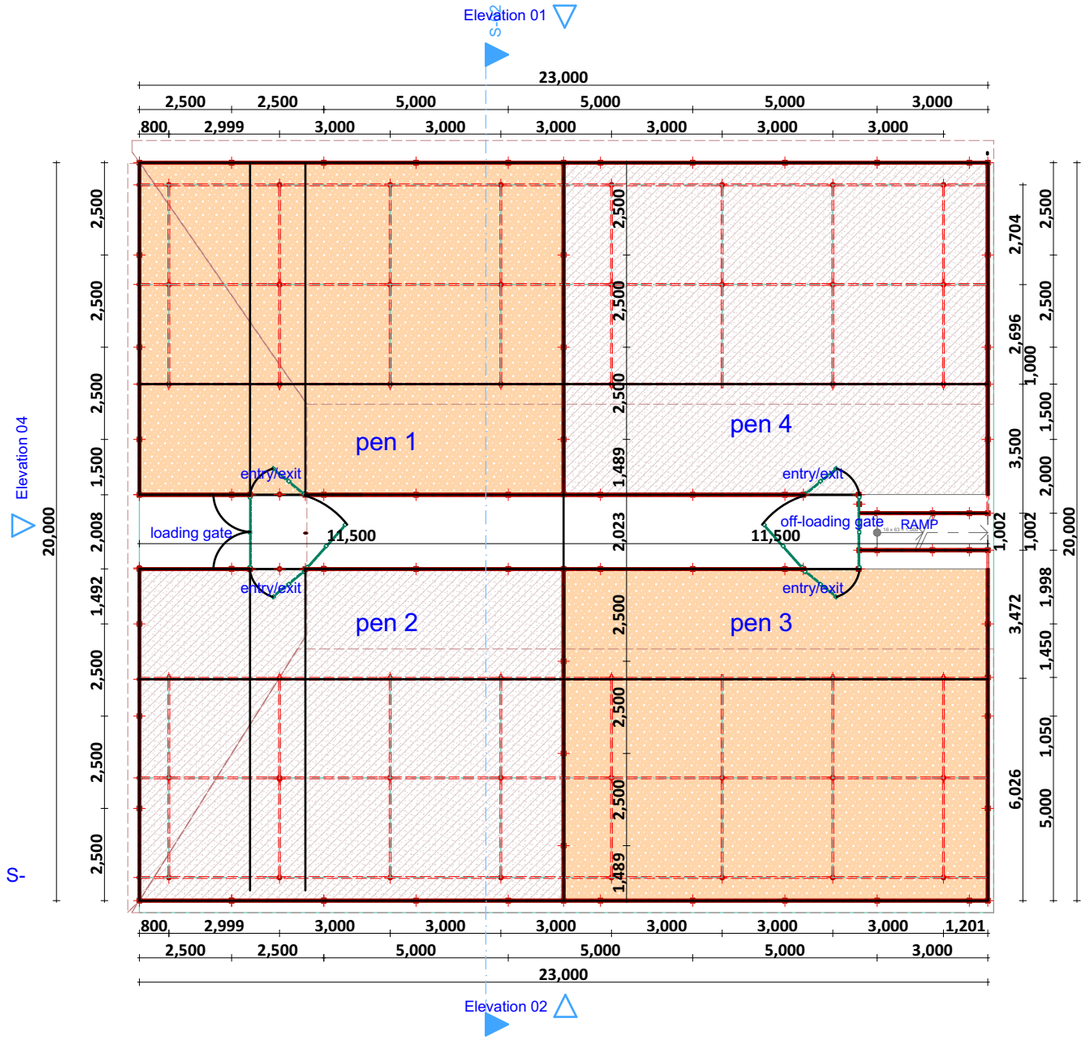

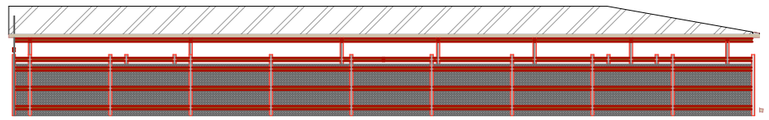

ELEVATION 02

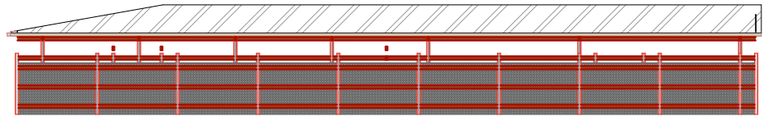

ELEVATION 01

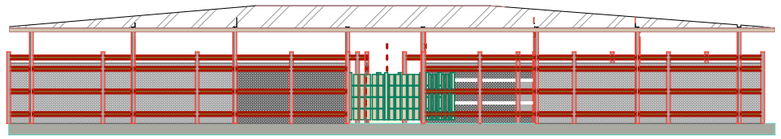

ELEVATION 04

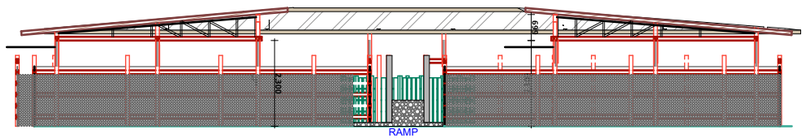

ELEVATION 03

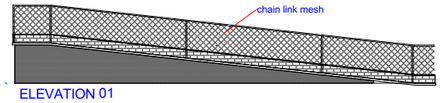

ELEVATION 01

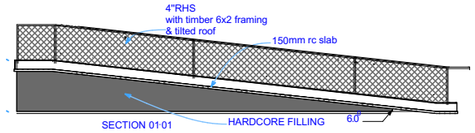

RAMP DETAILS

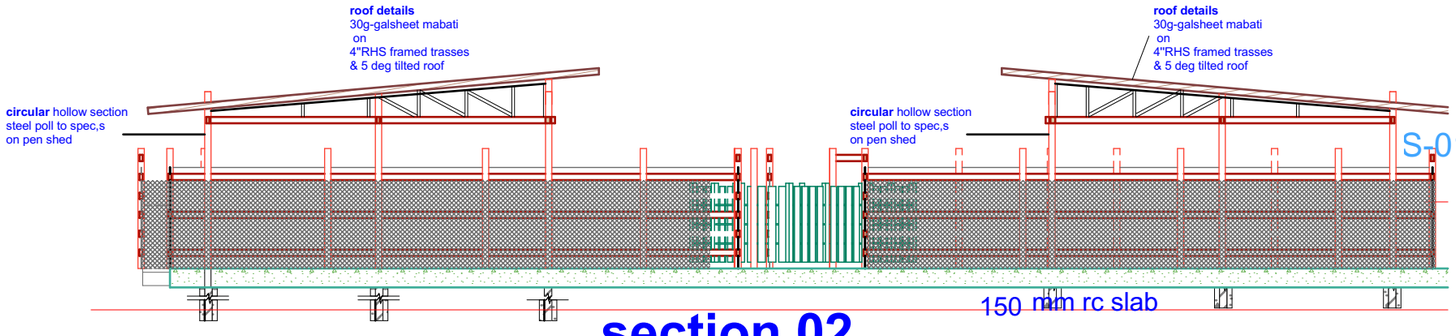

section 02

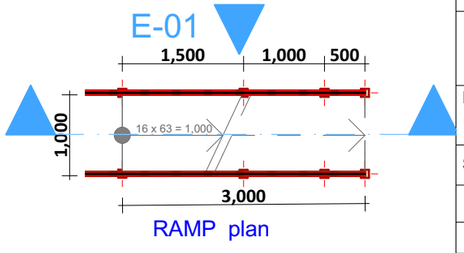

RAMP plan

NOTES.

GENERAL.
All dimensions are in mm unless otherwise specified.
Drawings are not to be scaled only figired dimensions to be used.

CONSTRUCTION.

all slab at ground floor to be poured over 100 gauge polythene sheet on 50mm thick murram blinding on hardcore.
all soil under slab around and under foundation to be protected for termite control.

CIVIL.
all soil on cut embarkment to be stabalized. the slope not to exceed the natural angle of repose.

STRUCTURAL.
all black cotton soil to be removed from all buildings and paved surfaces.
for all R C work refer to structural Engineers details.
depth of foundati9on to be determined on site to S Es approval.
all walls less than 150mm thick to be reinforced with woop iron at every alternate course.
all adjacent RC work and neccessary wallos to be bedded with woop iron at every alternate course.

MECHANICAL .
all plumbing and drainage to comply with relevant local authority.
SVP denotes soil vent pipe to be provided at the head of the drainage system
the storm drain pipes to comply with BS 556 specification.
all underground foul and waste drain pipes shall be uPVC to comply with BS 5255
all inspection chambers covers and framing shall be castiron
monimum slope in the drains pipe to be 1 in 100
no chases will be allowed for pipes. sleeves will be allowed with written approval of SE's. no cutting of concrete without express approval of the architect or SE
All testing of pipes must be completed before plastering
all mechanical works must be co-ordinated with electrical and any conflict must be clarified before work begin.
pv denotes permanent ventilations

ELECTRICALS
all conduits must be laid before plastering.

REVISIONS

PROJECT.

PROPOSED CONTRUCTION OF MAOI SLAUGHTER HOUSE HOLDING PEN

CLIENT.

M.O.A

DRAWING TITLE.

SCALE: 1:100

APPROVED	NAME.	SIGN.	DATE.
DRAWN.	s.c. chepsoi		
ARCH.	N. SAGALA		
ARCH.	I. kelunyo		

MINISTRY OF PUBLIC WORKS.
(ARCHITECTURAL DEPARTMENT)